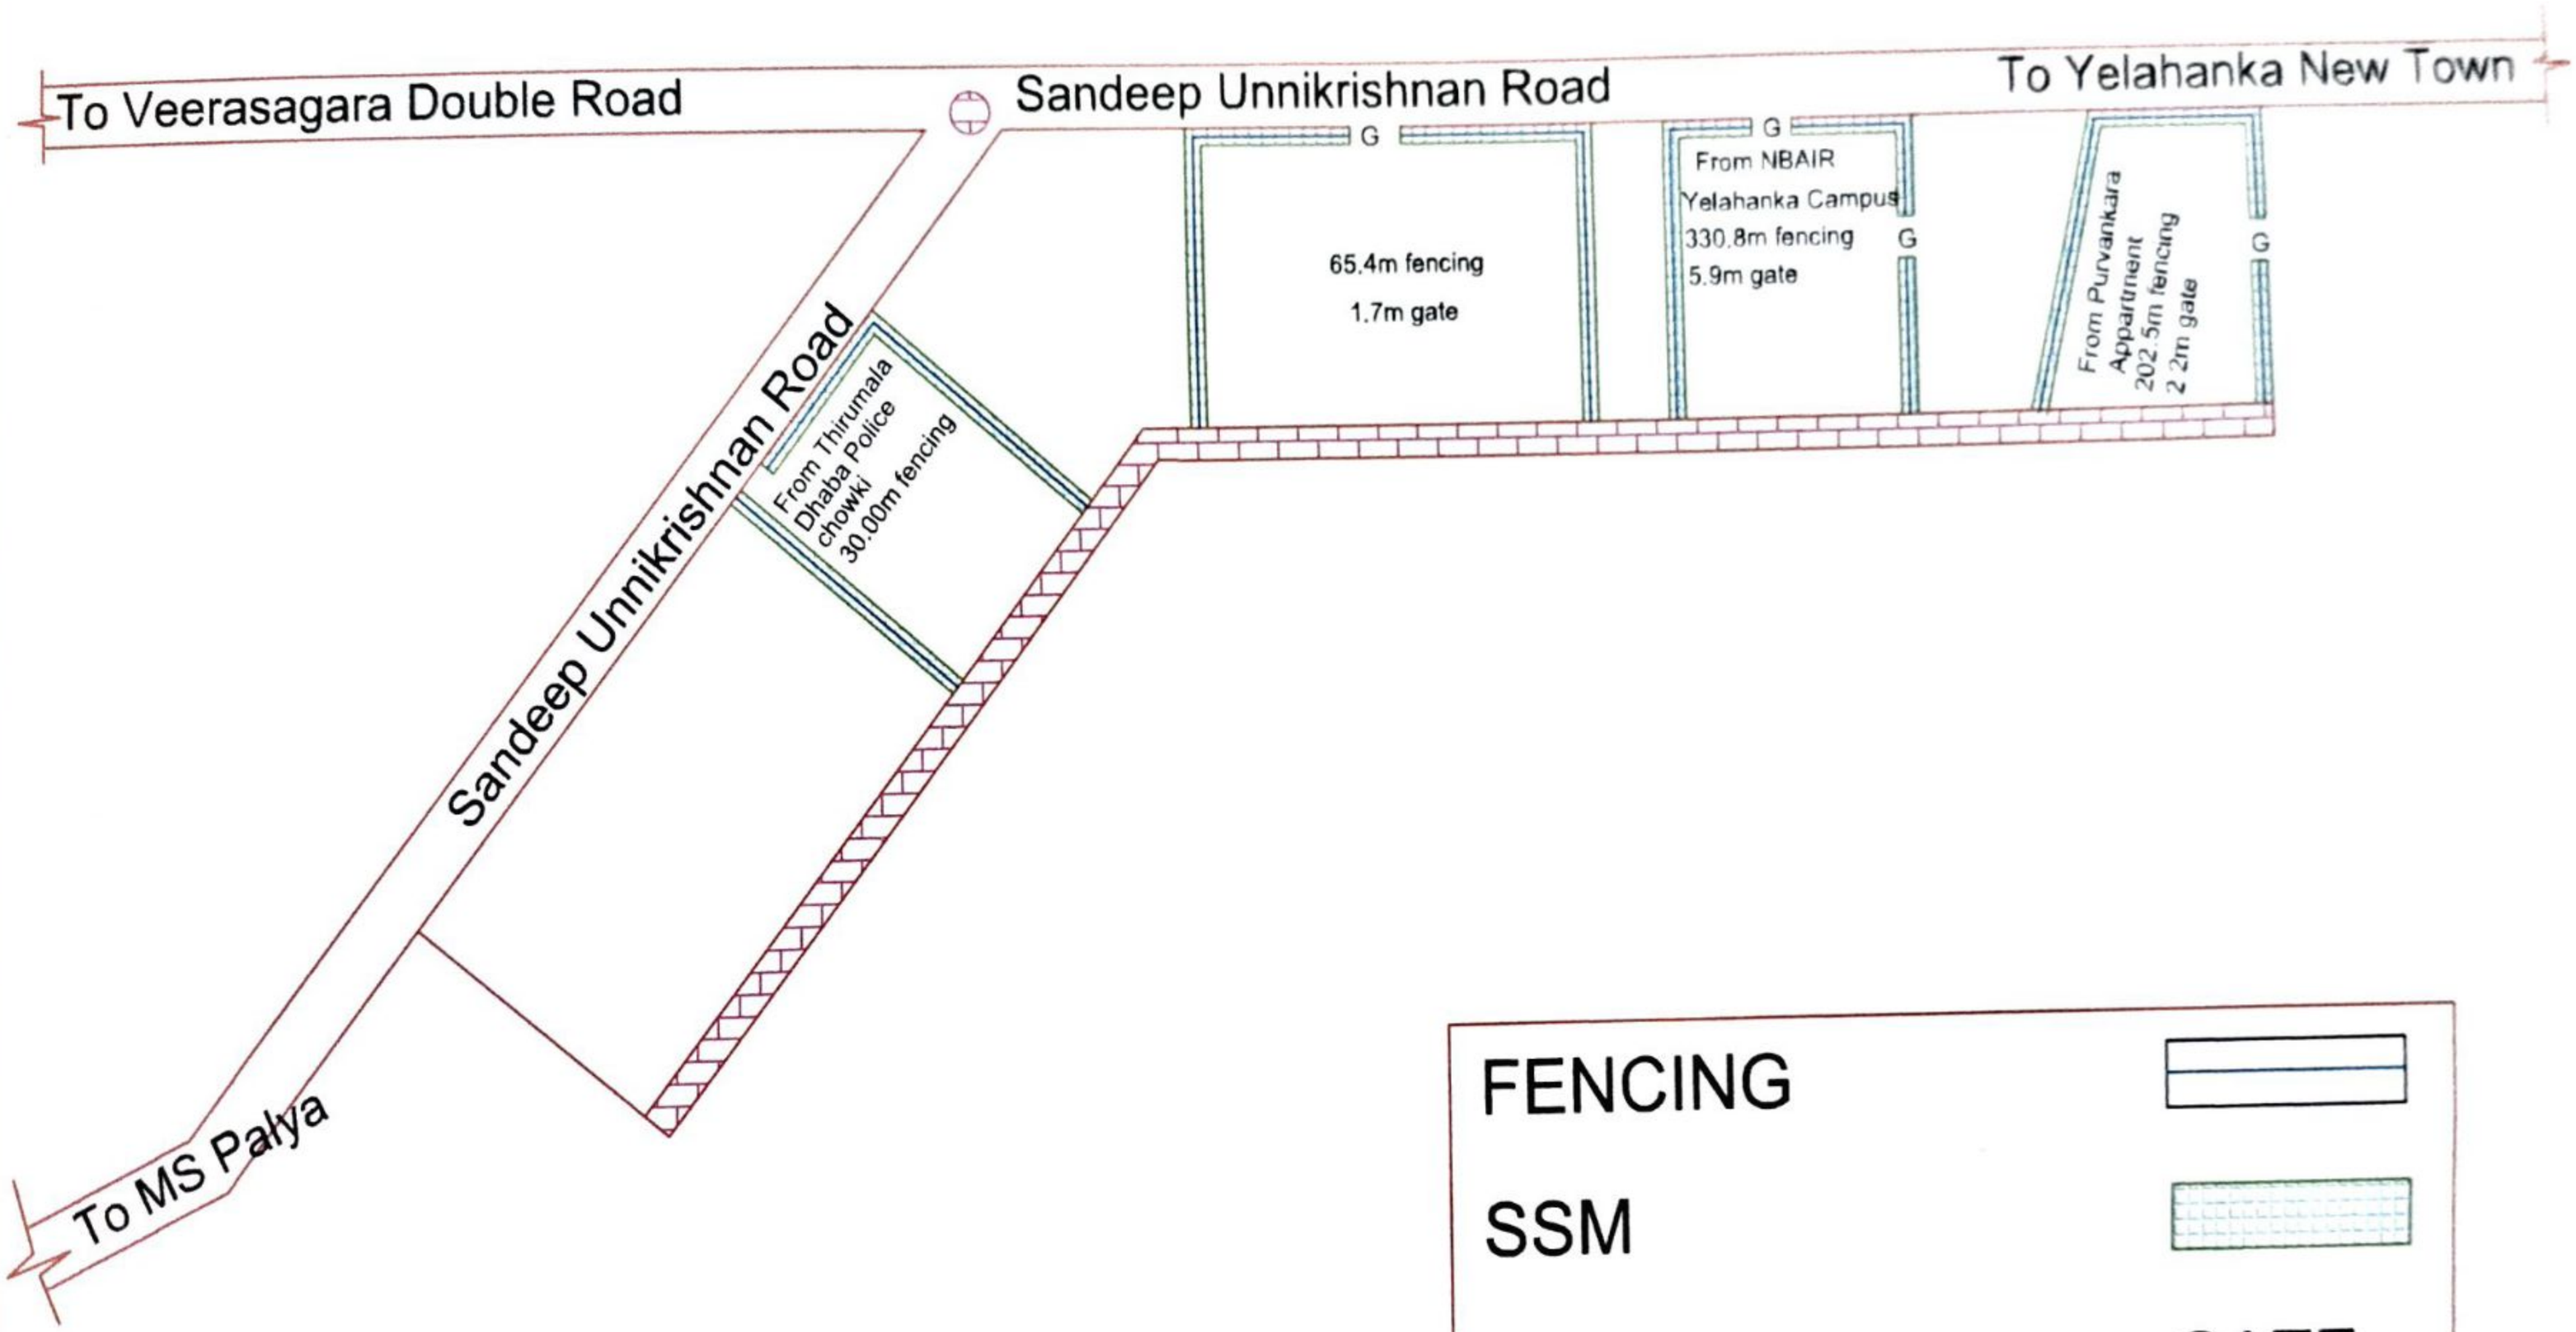

FENCING	
SSM	
G	GATE

CLIENT:
BRUHAT BANGALORE
MAHANAGARA PALIKE

CONSULTANT:-
Silicon Consulting Engineers
#S1317, 4th CROSS BEL
2nd STAGE BHARATH NAGAR
BANGALORE 560 091.
E-mail siliconcivilengineers@gmail.com

Name of the Work: Development of Park at Sandeep Unnikrishnan road from Purvankara Apartment to GKVK road in Attur ward no. 04

Asst. Executive Engineer
Project Division
Yelahanka Zone

Scanned by TapScanner

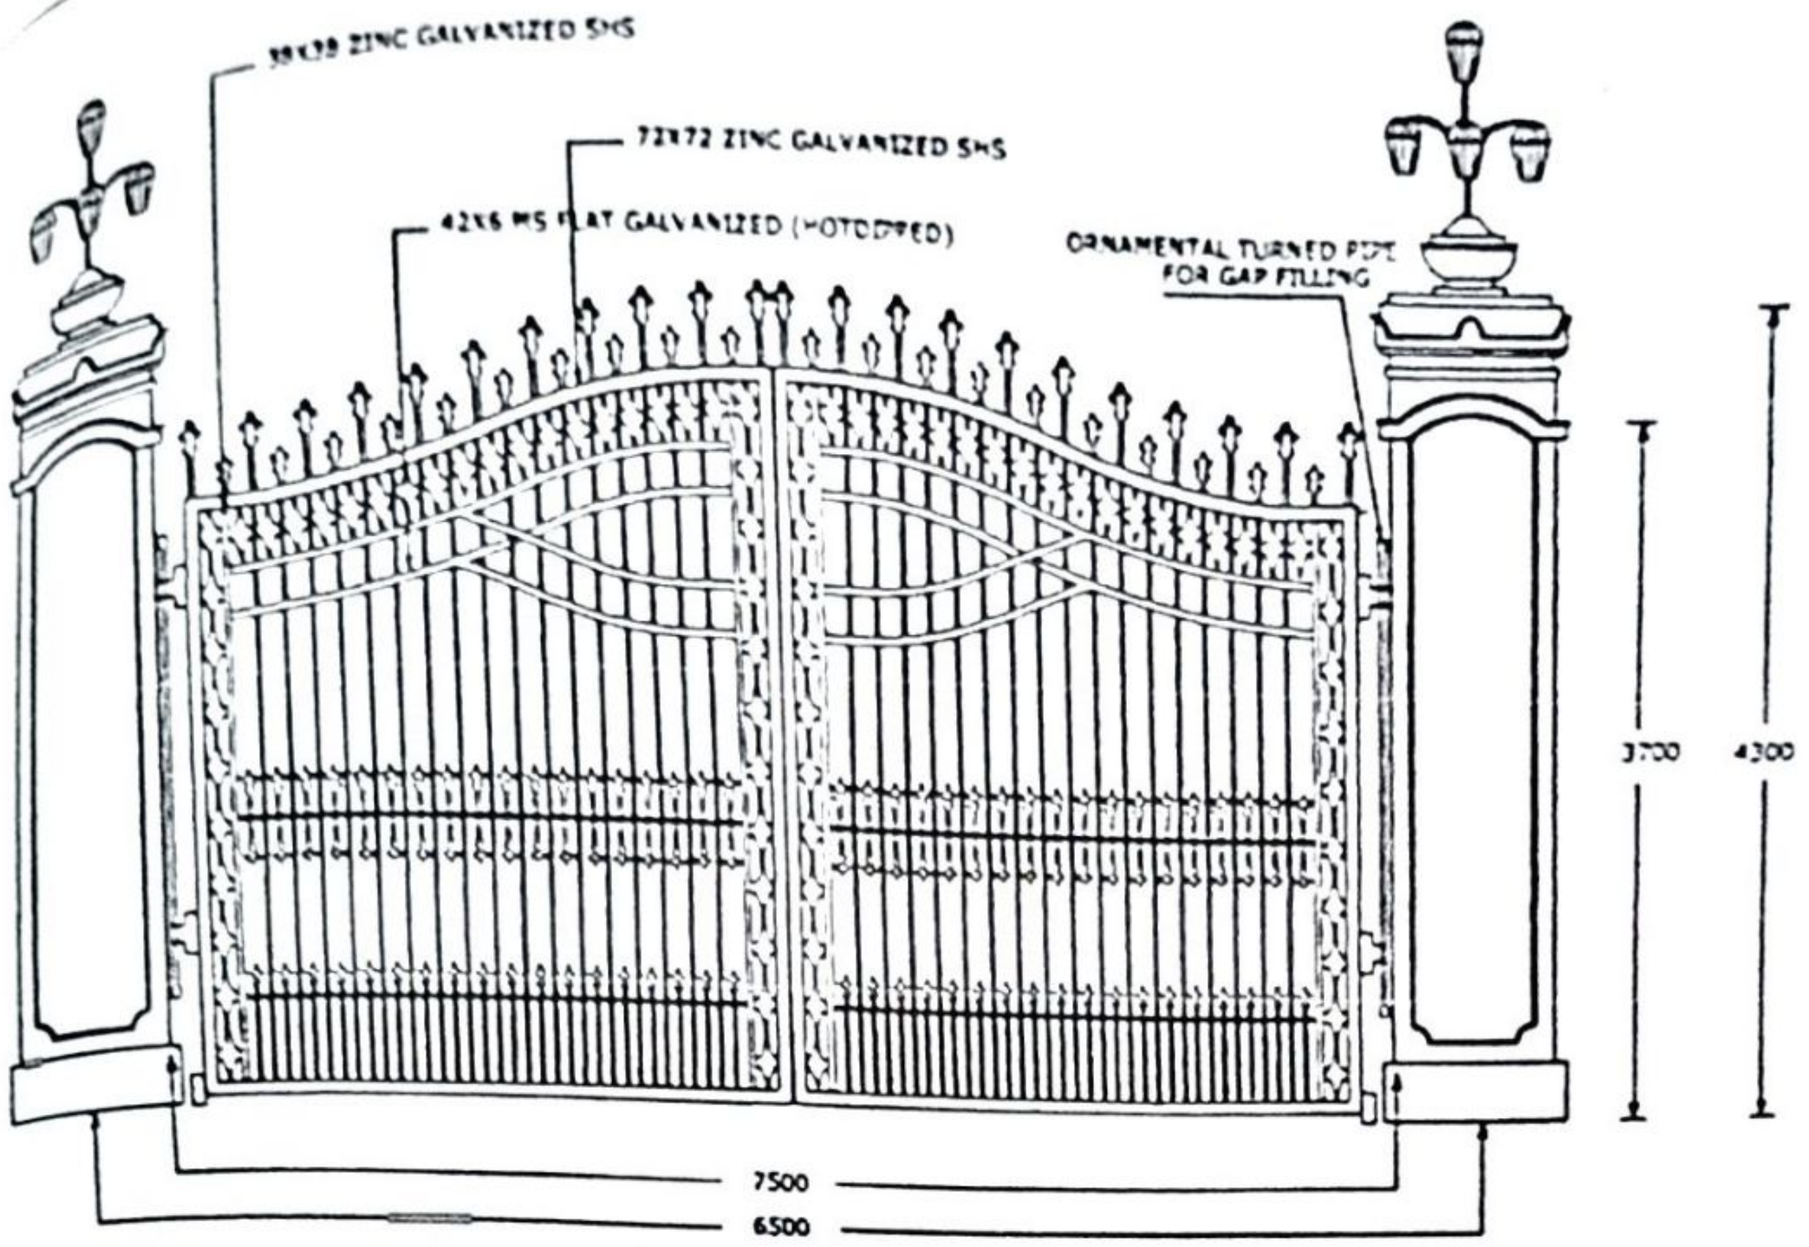

ELEVATION

ELEVATION

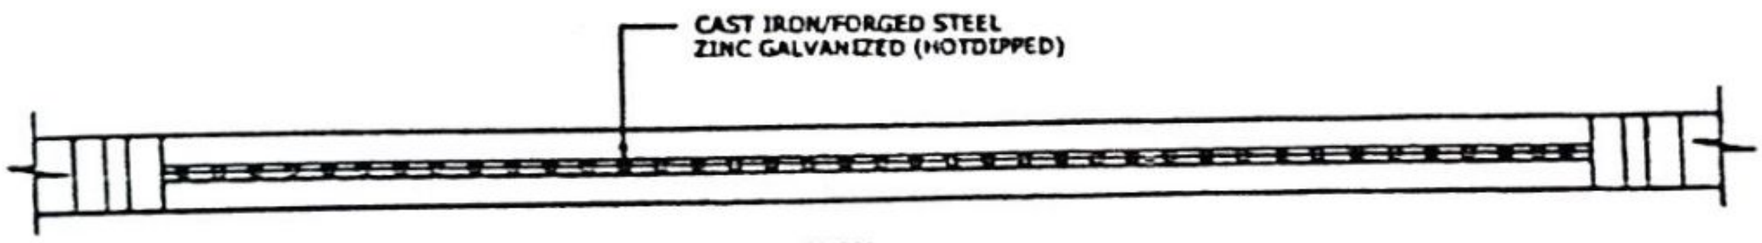

PLAN

					M.S SAFETY GATE AND GRILL

Asst Executive Engineer
Project Division
Yelahanka Zone
BBMP, Bangalore - 92

Executive Engineer
Project Division
Yelahanka Zone
BBMP, Bangalore-92

Scanned with CamScanner

Scanned by TapScanner